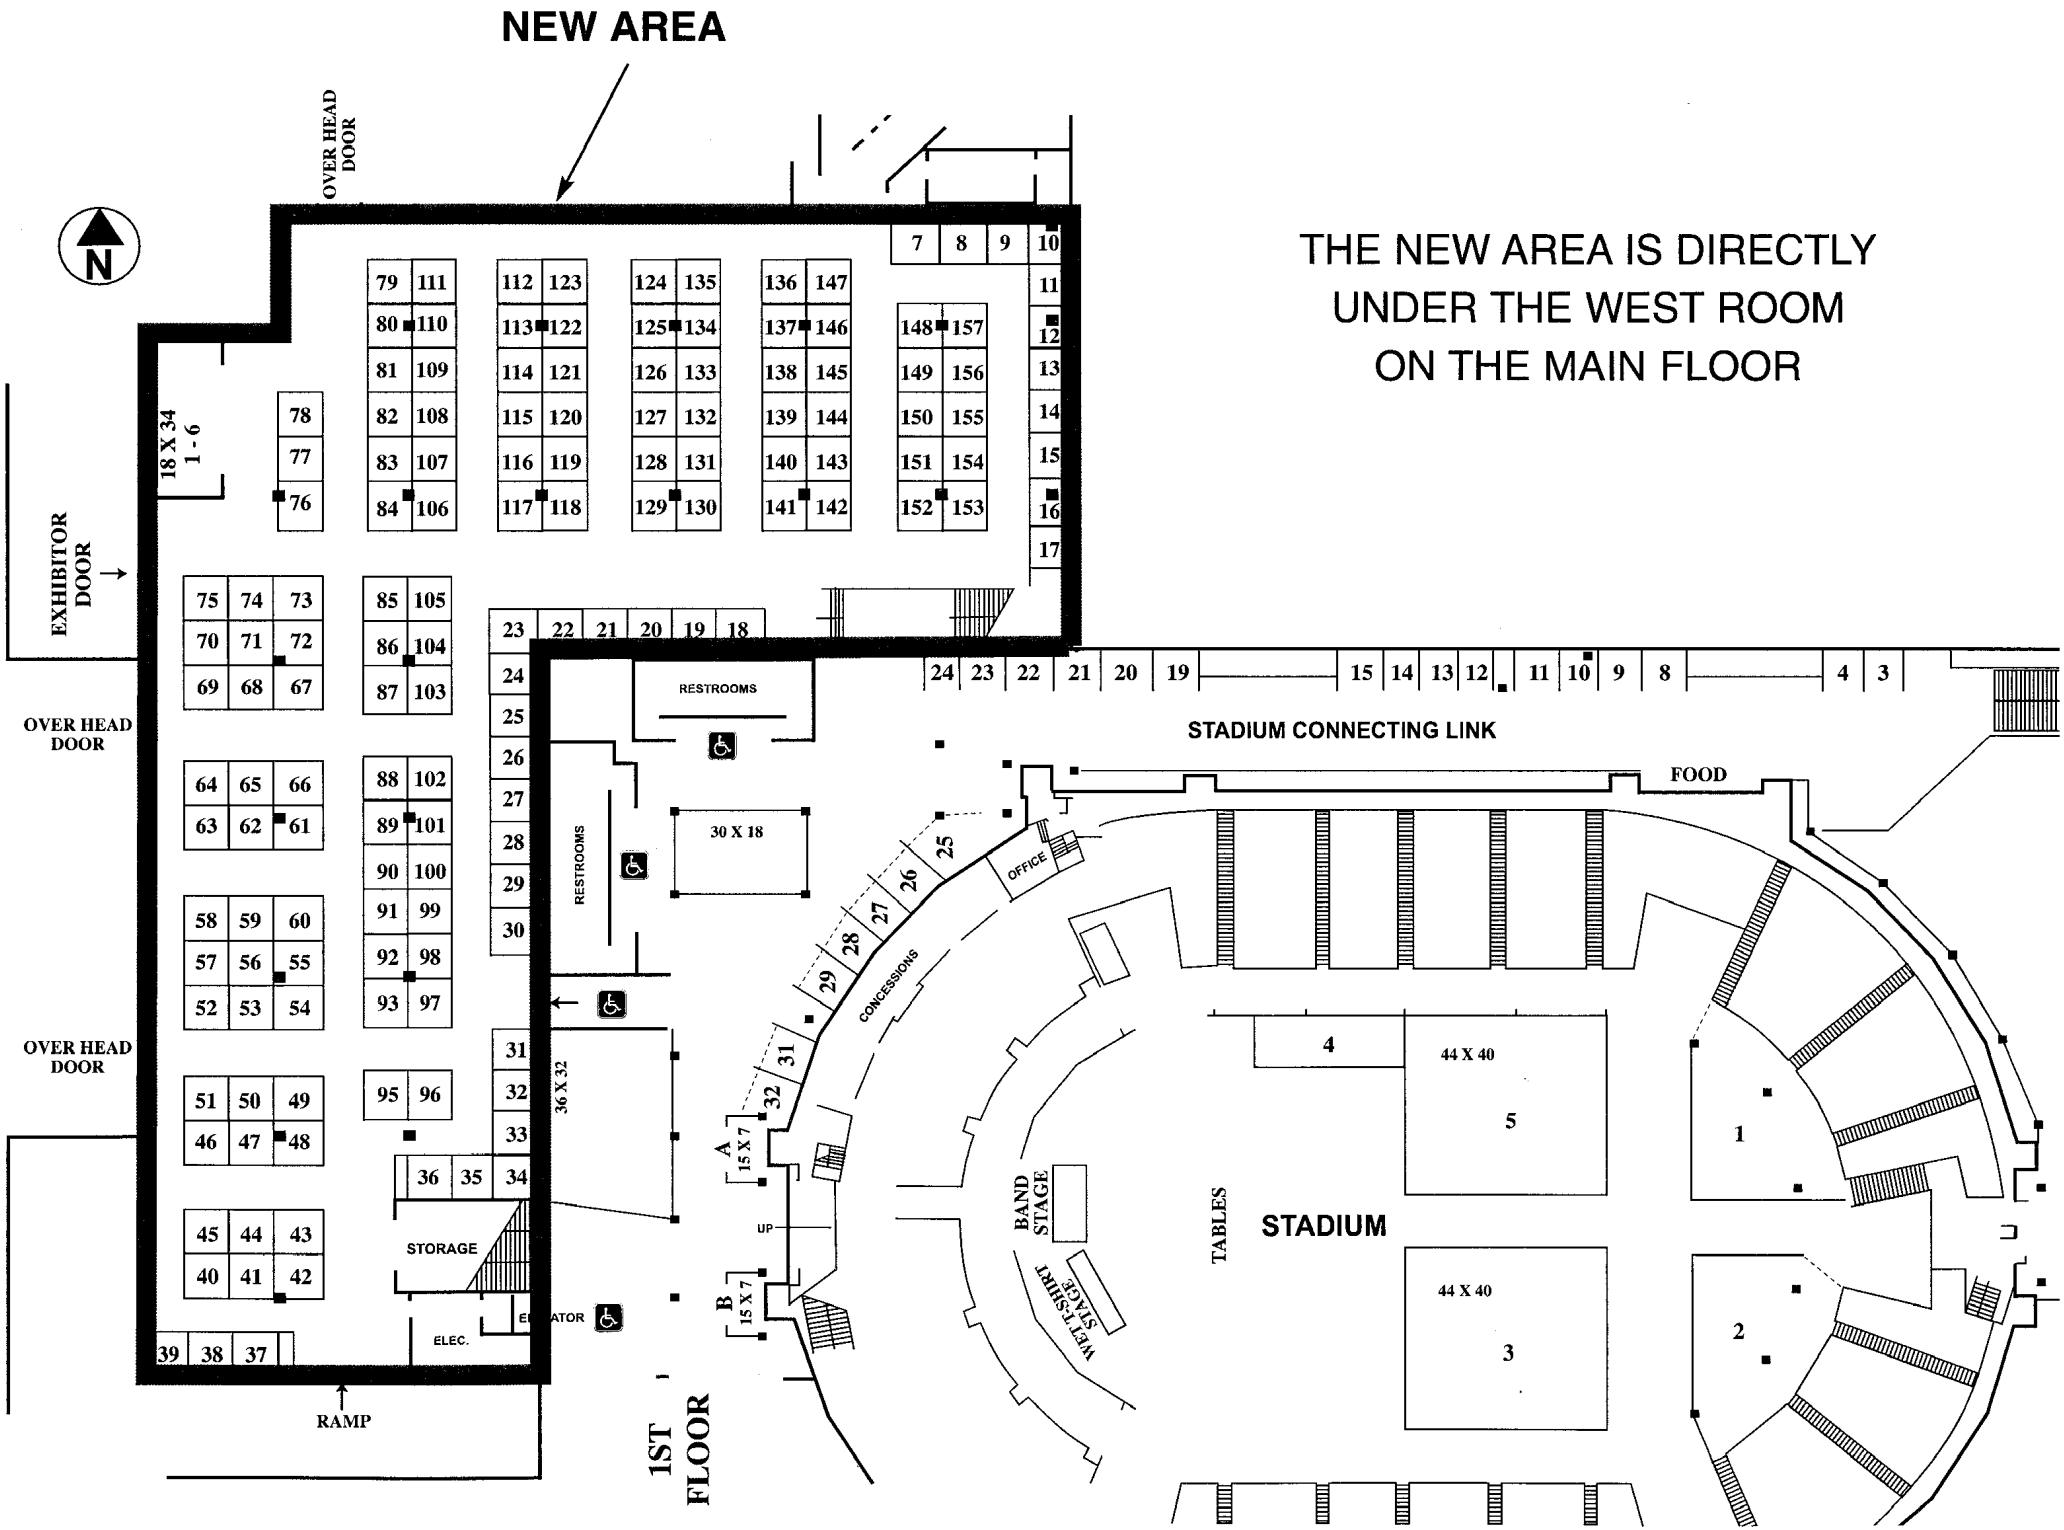
NEW AREA
THE NEW AREA IS DIRECTLY UNDER THE WEST ROOM ON THE MAIN FLOOR
N
OVER HEAD DOOR
EXHIBITOR DOOR
OVER HEAD DOOR
OVER HEAD DOOR
18 X 34
1 - 6
RESTROOMS
RESTROOMS
30 X 18
36 X 32
STORAGE
ELEC.
RAMP
STADIUM CONNECTING LINK
FOOD
OFFICE
CONCESSIONS
A
15 X 7
B
15 X 7
UP
BAND STAGE
WET T-SHIRT STAGE
TABLES
STADIUM
44 X 40
44 X 40
1ST FLOOR